FilmL.A., Inc.
6255 W Sunset Blvd, 12th Floor
Hollywood, CA 90028
t: (213)977-8600 - f: (213)977-8601
www.filmla.com

Summary Information

Permit No: F00154829-A **Type of Permit:** FILMING **Release Date:** 09/06/2019

Production Company	SUBSIDIARIES OF AT &T WARNER BROS. PICTURES, INC., WAG PICTURES, INC.
Insured Company Name	SUBSIDIARIES OF AT &T WARNER BROS. PICTURES, INC., WAG PICTURES, INC.
Contact Phone No. 1	818-977-4162
Contact Phone No. 2	
Fax	4000 WARNER BLVD., BLDG. 43
Address	BURBANK, California 91522
Production Title	SJ2
Type of Production	Feature

Producer	Duncan Henderson
Director	Malcolm D. Lee
1st AD	Michael Moore
Production Manager	RJ Mino
FilmL.A. Coordinator	Tara Kramer
Location Manager	Jeff Hunter
Primary Phone	Mobile - 818-968-0735
Secondary Phone	
Location Assistant	N/A N/A
Primary Phone	Mobile - 555-555-5555
Secondary Phone	

Fees

FILMLA NON-REFUNDABLE FILM PERMIT RIDER FEE	$111.00

Total Permit Fee $111.00

Number of Locations 1

NOT A PERMIT

FilmL.A., Inc.
6255 W Sunset Blvd, 12th Floor
Hollywood, CA 90028
t: (213)977-8600 - f: (213)977-8601
www.filmla.com

Summary Information — Location

Permit Number F00154829-A
Production Company SUBSIDIARIES OF AT &T WARNER B...
Insured Company SUBSIDIARIES OF AT &T WARNER B...
Production Title SJ2

Location Manager Jeff Hunter
Primary Phone Mobile - 818-968-0735
Secondary Phone

Location Address 3537 Farmdale Ave, Los Angeles, CA, 90016
Location Name DORSEY HIGH SCHOOL
Location Type School
Location Description DORSEY HIGH SCHOOL LAUSD
Prep Dates 9/5/2019 - 9/6/2019 07:00 - 19:00 2 days
Film Dates 9/7/2019 - 9/8/2019 10:00 - 03:00 1 day
Strike Dates 9/8/2019 - 9/8/2019 07:00 - 19:00
Open or Closed to the Public Closed
Generic Conditions **THE CONSUMPTION OF ALCOHOLIC BEVERAGES AND THE USE OF DRUGS, INCLUDING MARIJUANA, ON LOCATION BY ANY CAST, CREW, OR INVITED GUESTS IS STRICTLY PROHIBITED.**
*LAFD UFSO: Company must contact FilmL.A. for extension of the Uniformed Fire Safety Officers' hours. During normal business hours, UFSO must also inform the LAFD Film desk of the extension.
Community Survey Obtained
Must Maintain 5' Clearance on Sidewalks/Walkways
Must maintain local/emergency access
No cast or crew parking on area streets
No interference with merchant activity.
No interference with vehicular or pedestrian traffic
Please see attached documents Warner Bros WAG Pictures 8.16.19.pdf
154829_FULL_VINEYARD_EXPOSITION_JEFFERSON_ Layout1 (1).pdf
154829_WB_EB_1_OBAMA_RODEO LN_WEST 100'_ Layout1 (1).pdf
154829_NS_C1_OBAMA_FARMDALE_WEST 750'_ Layout1 (1).pdf

Equipment on Location

Type	Quantity
5 or 10 ton trucks	7
Bebee Light	2
Cast/Crew vehicles	110
Catering Truck	3
Cube Trucks	5
Generator	1
Motor Homes	2
Portable restrooms	2
Trailers	3
Vans	3

Personnel on Location

Type	Quantity
Cast	10
Crew	120
Extras	75
FilmL.A. Monitor(s)	1
LA City UFSO assigned	45822

Filming Activities Atmospheric smoke effects (water based); Equipment on property; Exterior Dialogue; Interior and exterior dialogue; Simulated youth basketball game with spectators in seats; Filming in new gym and exterior asphalt basketball courts; Talent walking across blacktop leaving the gym; 2 Beebee lights in lane closures;

NOT A PERMIT

FilmL.A., Inc.
6255 W Sunset Blvd, 12th Floor
Hollywood, CA 90028
t: (213)977-8600 - f: (213)977-8601
www.filmla.com

Summary Information — Location

Location 1 of 1

Permit Number F00154829-A
Production Company SUBSIDIARIES OF AT &T WARNER B...
Insured Company SUBSIDIARIES OF AT &T WARNER B...
Production Title SJ2

Location Manager Jeff Hunter
Primary Phone Mobile - 818-968-0735
Secondary Phone

Jurisdiction **Political:** Los Angeles City - Council District 10 **Police:** Los Angeles Police Department **Fire:** Los Angeles City

Thomas Guide Page: 673 **Grid:** D1

Approvals FILML.A. MONITORS Adam Meyer Approver

Coordinator Note UFSO REQUIRED 9/7, 1000- 9/8, 0300 HRS.

Coordinator Note FILMLA MONITOR REQUIRED 9/7, 0900- 9/8, 0300 HRS.

Parking

Base Camp
Location Type : Other Location
RANCHO CIENEGA SPORTS CENTER
5001 Rodeo Rd, Los Angeles, CA, 90016

Crew Parking
Location Type : Other Location
RANCHO CIENEGA SPORTS CENTER
5001 Rodeo Rd, Los Angeles, CA, 90016

NO PERMIT

Appointment of Pacific Production Services As Authorized Agent and Representative

I certify that I am a representative of Warner Bros Pictures Wag Pictures ("Principal") and am authorized to enter into binding contractual agreements on its behalf. I further certify that I am authorized by Principal to appoint other representatives and agents for Principal and to give such representatives and agents authority to enter into and bind Principal to agreements relating to the issuance of and compliance with location film (e.g. theatrical, television, commercial and other motion. picture filming) and still photographic permits, including the permits themselves and any riders to such permits. Acting on behalf of Principal in my capacity as its authorized representative, I appoint Pacific Production Services and it employees and agents ("PPS") as Principal's authorized representatives and agents to apply for location film (e.g. theatrical, television, commercial and other motion. picture filming) and still photographic permits on behalf of Principal through FilmLA, Inc. for any city, county or through any other jurisdictions where FilmLA, Inc. operates, to negotiate, discuss, accept, modify, agree to and bind Principal to the terms and conditions of such permits (including all restrictions and/or community guidelines applicable to any such permit); and to execute such permits on behalf of Principal. Principal understands, acknowledges and agrees that it (and/or its insurer) remains responsible and liable for all obligations imposed by or incidental to any permit or rider issued to Principal signed by any employee or agent of (including any coordinator, runner or messenger used by) PPS. Principal further agrees to comply with the terms and conditions of any such permits and hereby appoints PPS as an authorized representative to facilitate compliance with such terms and conditions following issuance of any such permits and to enter into agreements for Principal with respect thereto. Any person, agency, entity, or organization (including FilmLA, Inc. and any city, county or other jurisdictions where FilmLA, Inc. operates) may rely upon this appointment and need not obtain further authorization for any act described herein. An original or faxed copy of this appointment shall be sufficient, and may be treated as an original for your purposes. The appointment may be revoked by Principal at any time in writing delivered to FilmLA, Inc., but in any case shall expire one (1) year from the date of execution set forth below.

I declare under penalty of perjury under the laws of the State of California that I am authorized to appoint PPS as agent for Principal, and based upon that authority I hereby appoint PPS as Principal's agent as set forth herein.

Date: 8/16/2019

Representative's Signature

Jeffrey A. Hunter

Representative's Name (Please Print)

Location Manager

Representative's Title (Please Print)

Warner Bros Pictures Wag Pictures

Name of Principal (i.e. company name)

4000 Warner Bl, Bldg 43

Burbank, CA 91522

Principal's Mailing Address (Please Print)

818-977-4162

Principal's Phone Number (Please Print)

Pacific Production Services
Eric Nichols, President
1481 E. 4th St
Los Angeles, CA. 90033
Ph. 323-260-4777 Fx. 323-415-6180

NOT A PERMIT

Permit #F00154829-A

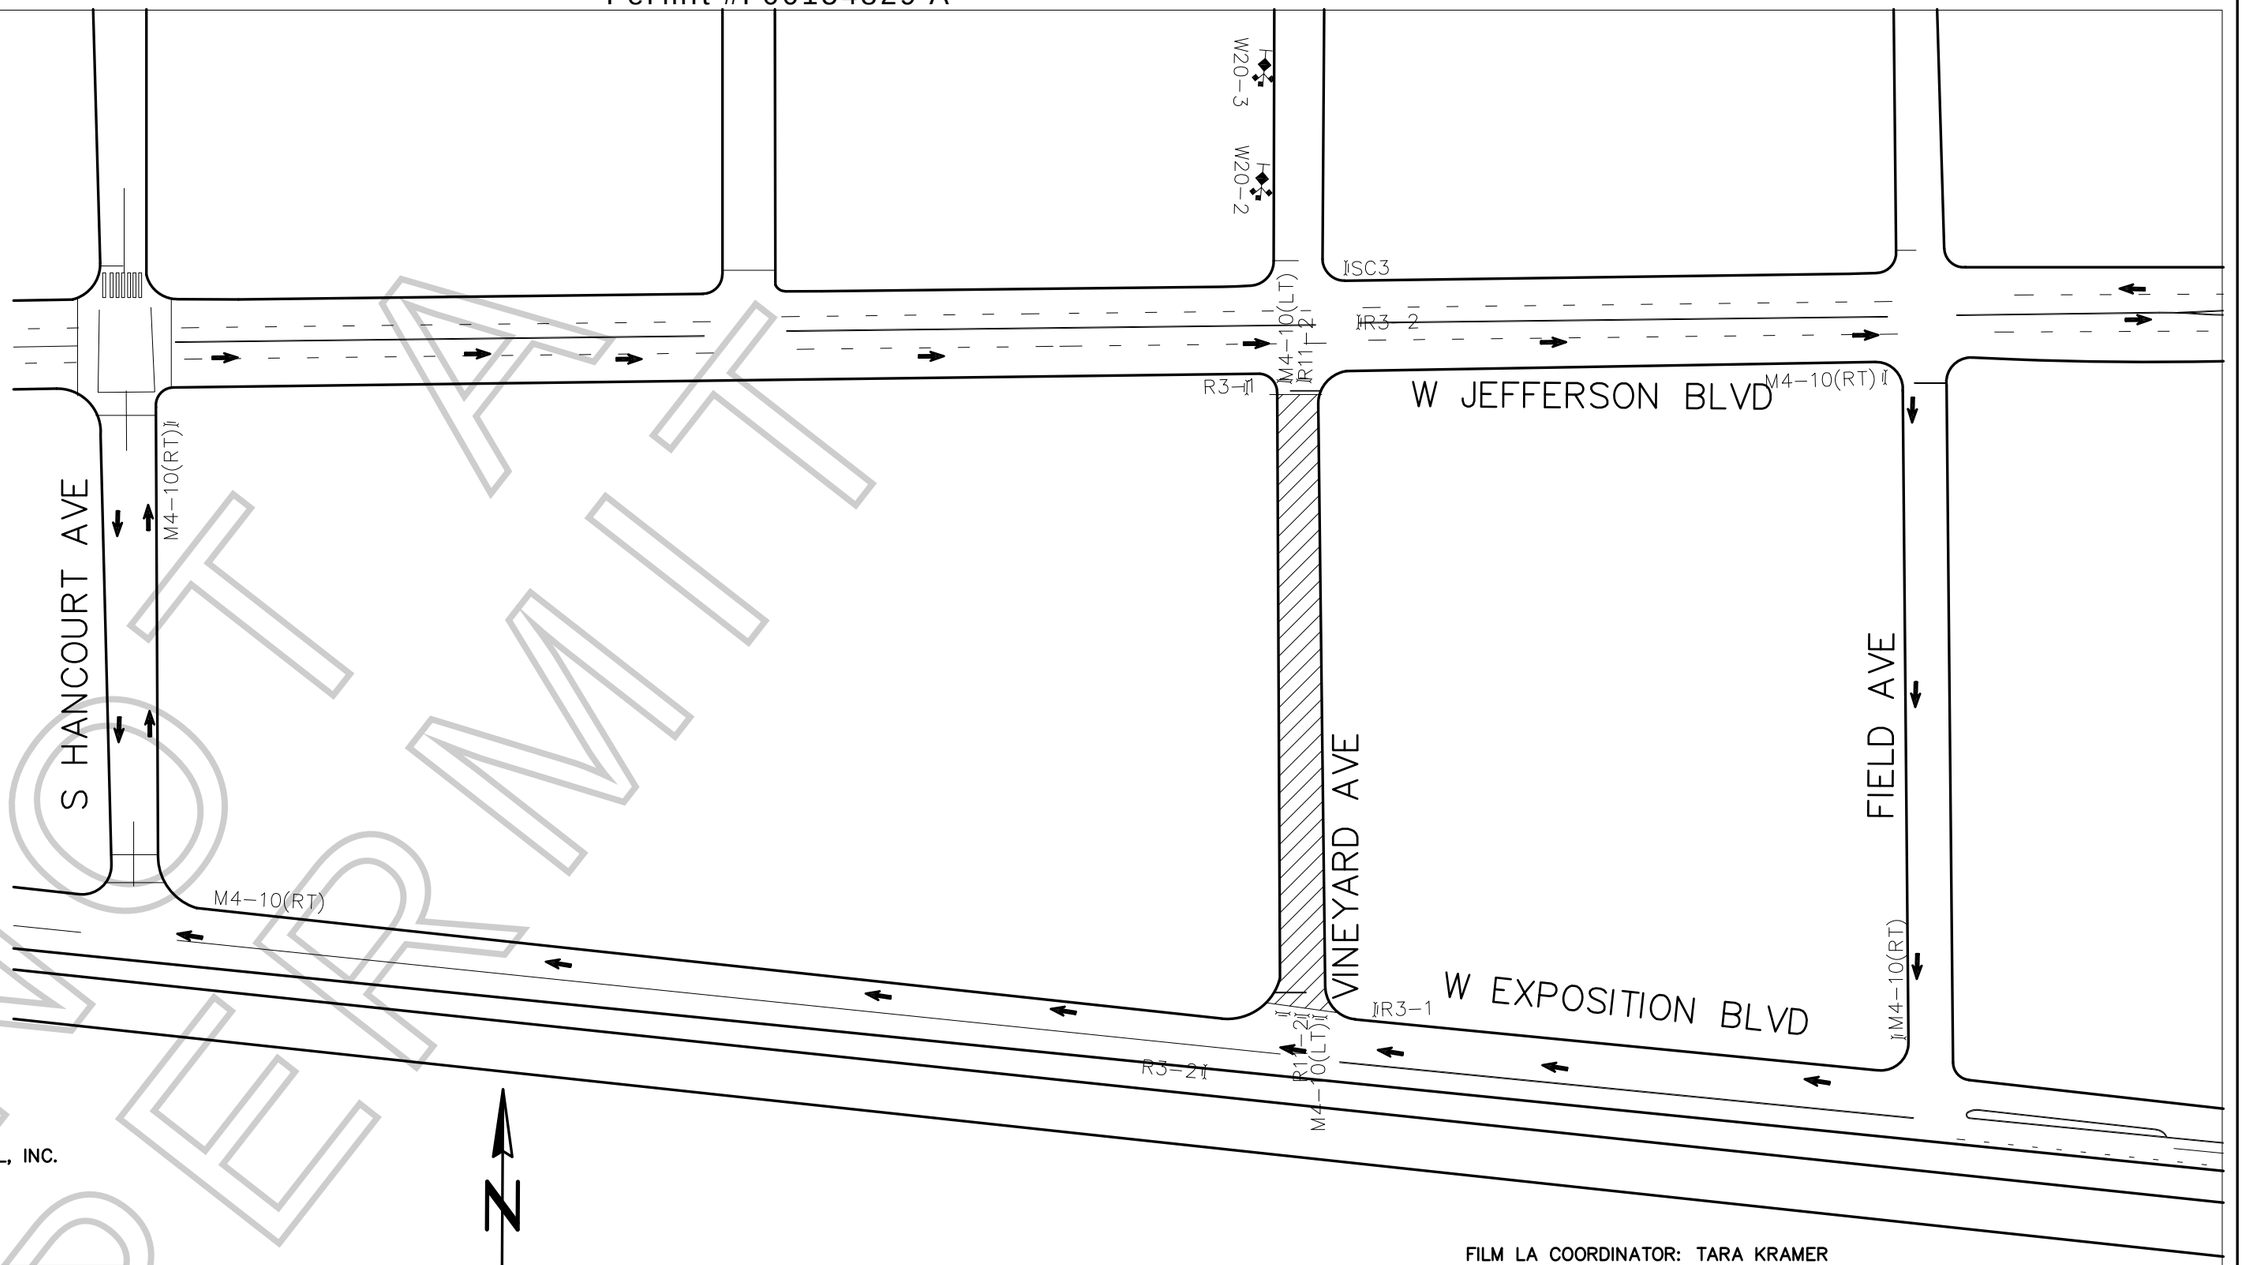

TCP DRAWN BY:
ISMAEL RODRIGUEZ
PACIFIC TRAFFIC CONTROL, INC.
323.981.0600 PH.
LIC # 944488

LEGEND:

- ADVANCE WARNING SIGN
- SIGN ON TYPE I BARRICADE
- TRAFFIC CONE 28" (REFLECTIVE)
- FLASHING ARROW SIGN (FAS)
- CLOSURE/WORK AREA

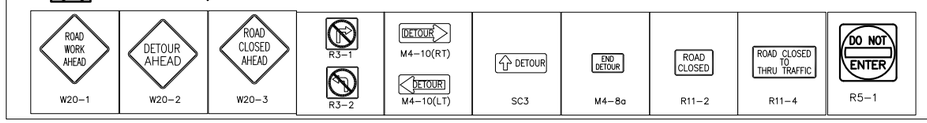

GENERAL NOTES:

1. ALL SIGNING, STRIPING, AND TRAFFIC CONTROL DEVICES SHALL CONFORM TO THE CURRENT STATE OF CALIFORNIA DEPARTMENT OF TRANSPORTATION (CALTRANS) STANDARD PLANS AND STANDARD SPECIFICATIONS, CALIFORNIA M.U.T.C.D., AND ANY ADDENDUMS THERTO, AND AS SHOWN ON THESE PLANS.
2. THERE SHALL BE NO INTERFERENCE WITH TRAFFIC SIGNALS OR CROSSWALKS.
3. CONES SHALL BE 28" MINIMUM HEIGHT AND SHALL HAVE REFLECTORIZED SLEEVES FOR NIGHT WORK.
4. POLICE SHALL DIRECT TRAFFIC AS NECESSARY.

FILM LA COORDINATOR: TARA KRAMER
FILM LA PERMIT # F-154829

CLOSURE INFO:

FULL CLOSURE OF VINEYARD AVE
FROM JEFFERSON BL-EXPOSITION BLVD

9/7, 1600-2359

WARNER BROTHERS
"SJ2"
LOCATIONS CONTACT:
JDP 323.260.4777(4PPS)

NOT A PERMIT

Permit #F00154829-A

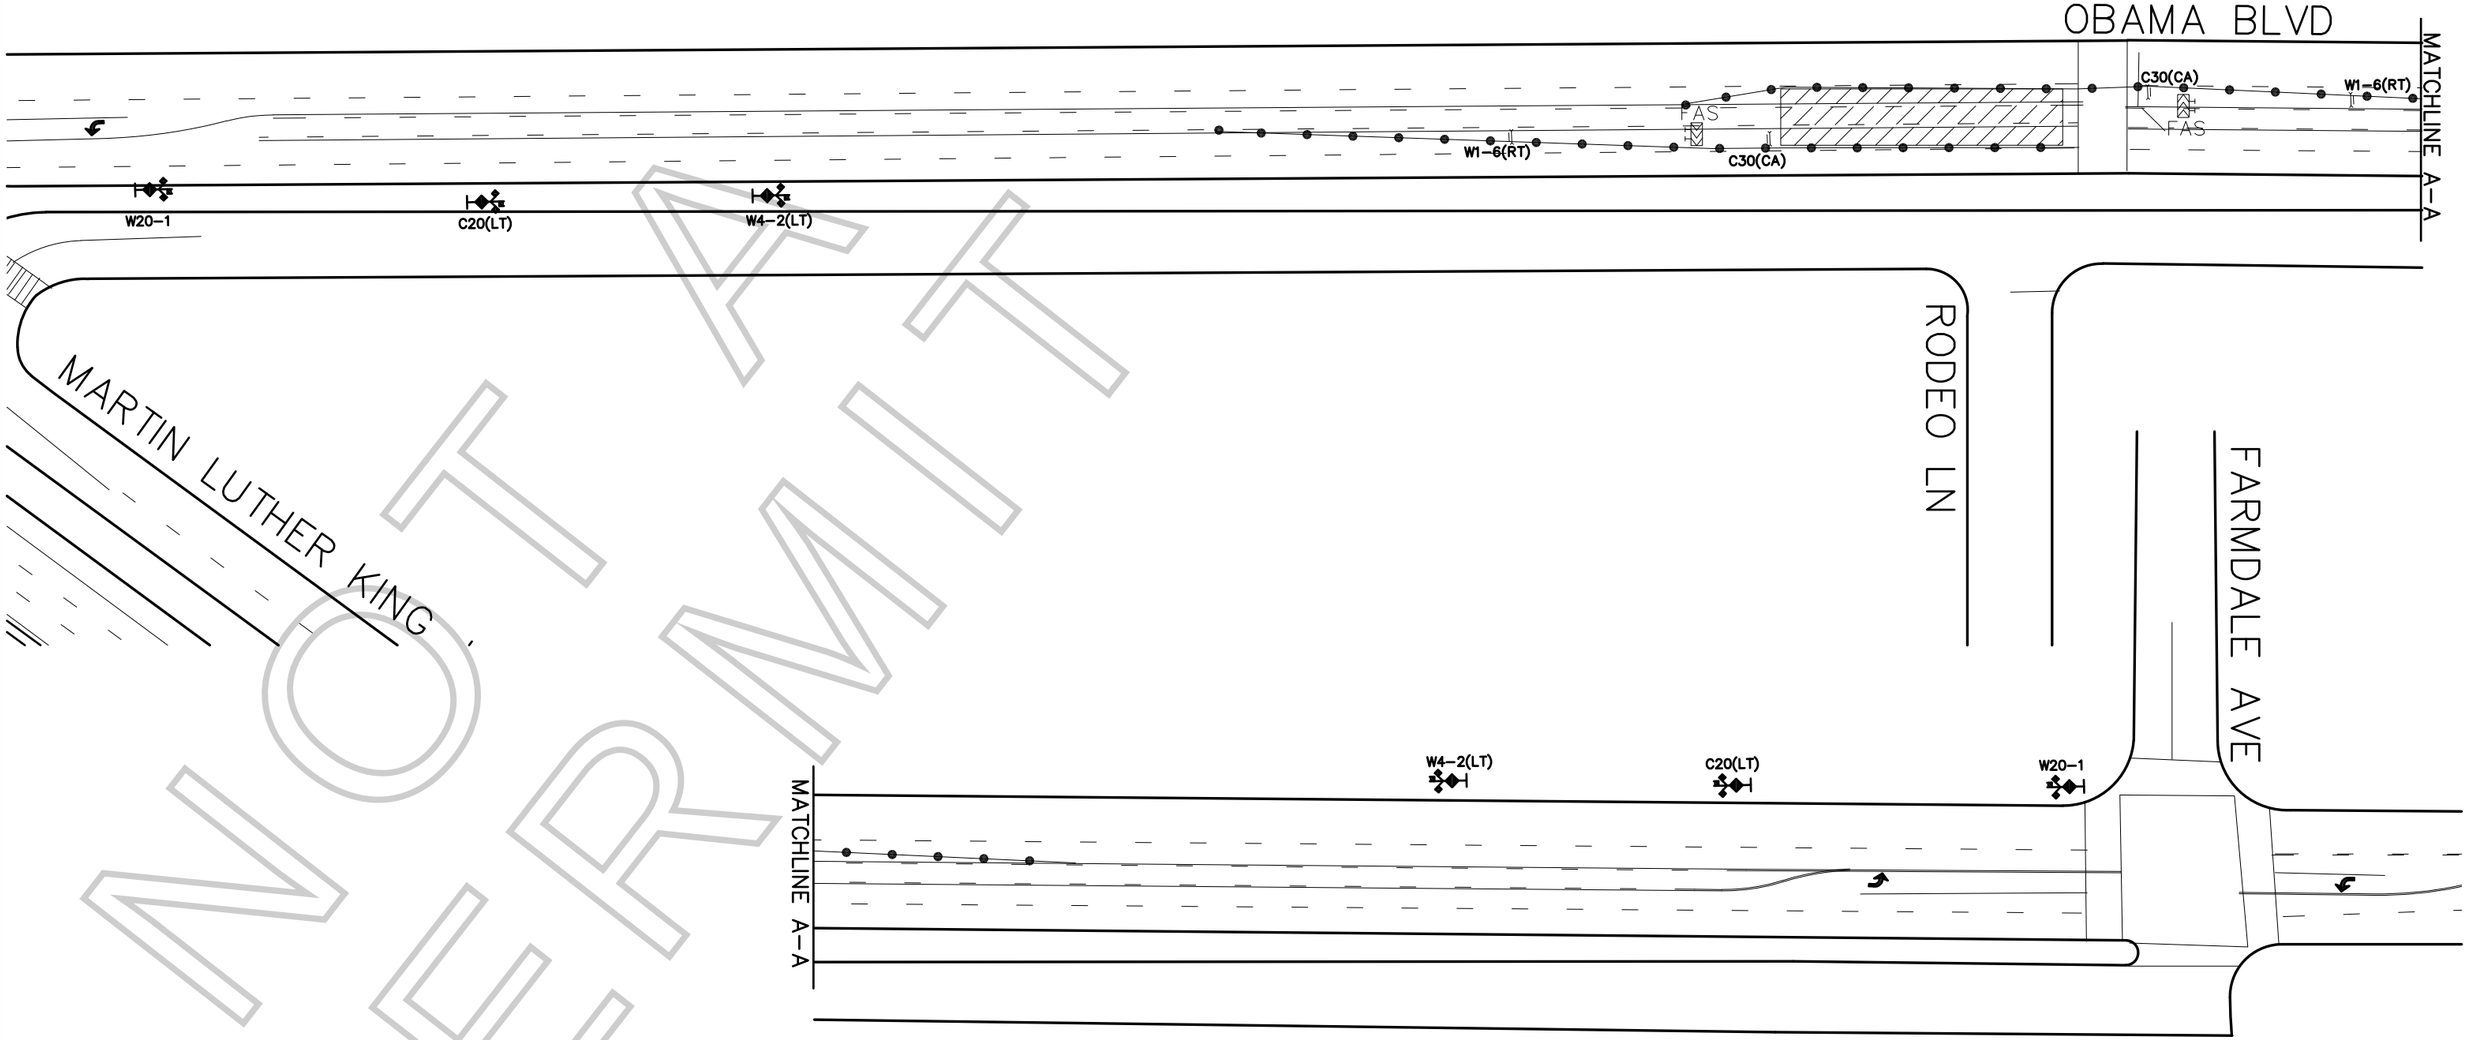

NOT A PERMIT

LEGEND:

- ADVANCE WARNING SIGN
- SIGN ON TYPE I BARRICADE
- TRAFFIC CONE 28" (REFLECTIVE)
- FLASHING ARROW SIGN (FAS)
- CLOSURE/WORK AREA

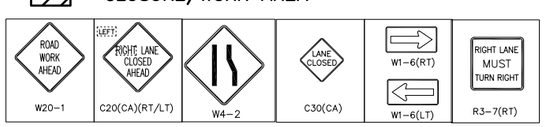

FILM LA COORDINATOR: TARA KRAMER
FILM LA PERMIT # F-154829

CLOSURE INFO:

E/B & W/B #1 LANE OF OBAMA BLVD FROM RODEO LN WEST 100'

9/7, 1600-2359

WARNER BROTHERS
"SJ2"
LOCATIONS CONTACT:
JDP 323.260.4777(4PPS)

TCP DRAWN BY:
ISMAEL RODRIGUEZ
PACIFIC TRAFFIC CONTROL, INC.
323.981.0600 PH.
LIC # 944488

GENERAL NOTES:

1. ALL SIGNING, STRIPING, AND TRAFFIC CONTROL DEVICES SHALL CONFORM TO THE CURRENT STATE OF CALIFORNIA DEPARTMENT OF TRANSPORTATION (CALTRANS) STANDARD PLANS AND STANDARD SPECIFICATIONS, CALIFORNIA M.U.T.C.D., AND ANY ADDENDUMS THERTO, AND AS SHOWN ON THESE PLANS.
2. THERE SHALL BE NO INTERFERENCE WITH TRAFFIC SIGNALS OR CROSSWALKS.
3. CONES SHALL BE 28" MINIMUM HEIGHT AND SHALL HAVE REFLECTORIZED SLEEVES FOR NIGHT WORK.
4. POLICE SHALL DIRECT TRAFFIC AS NECESSARY.

Permit #F00154829-A

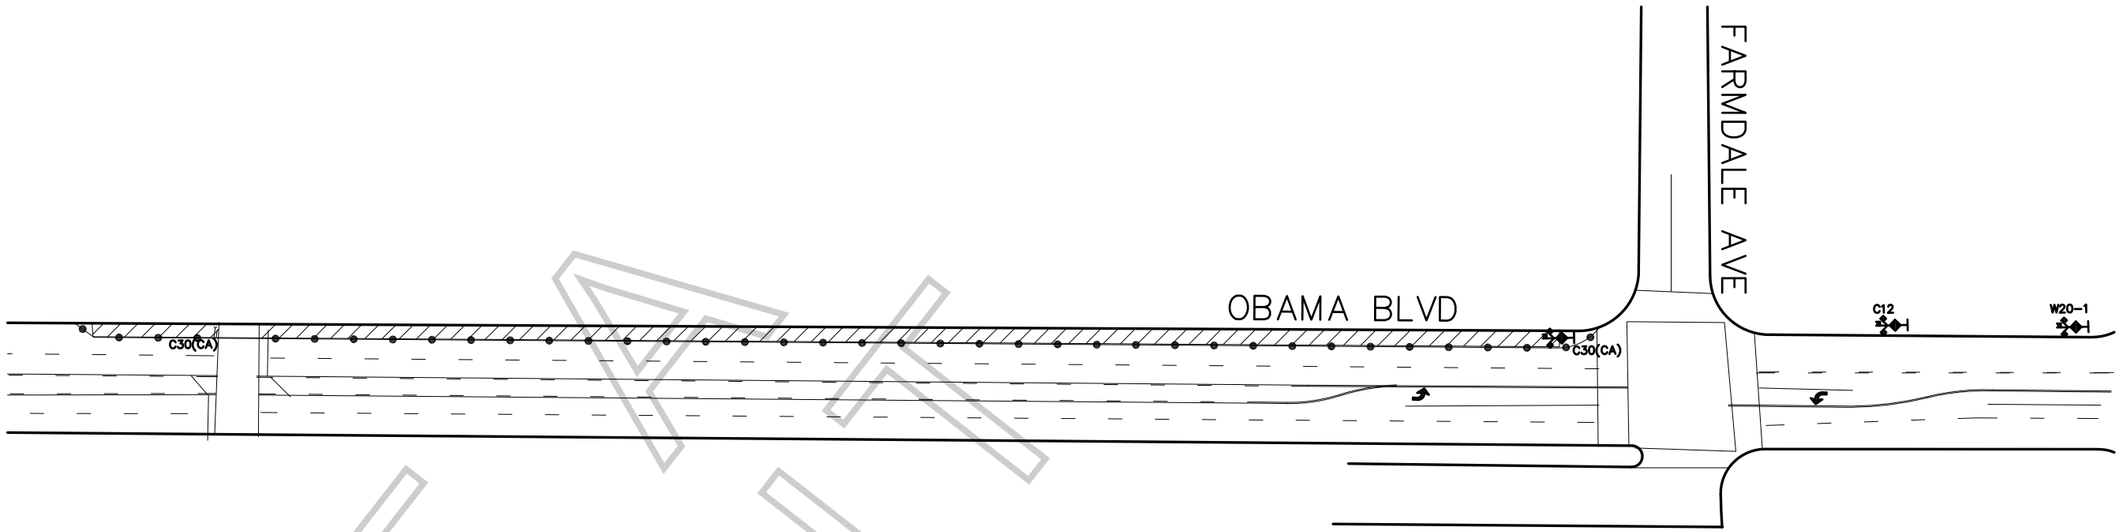

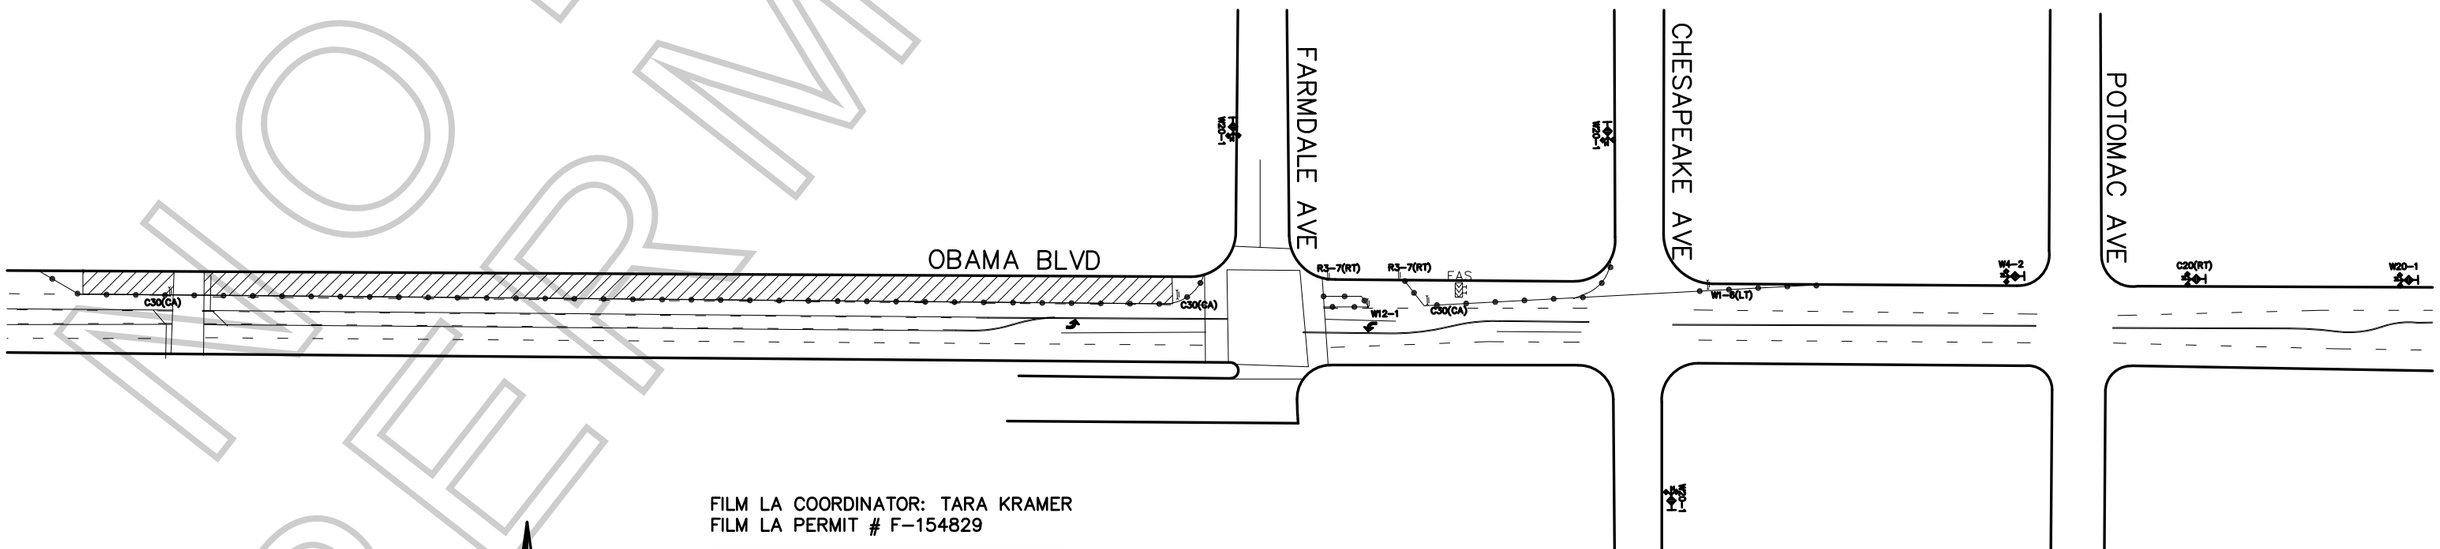

NOT A PERMIT

LEGEND:

- ADVANCE WARNING SIGN
- SIGN ON TYPE I BARRICADE
- TRAFFIC CONE 28" (REFLECTIVE)
- FLASHING ARROW SIGN (FAS)
- CLOSURE/WORK AREA

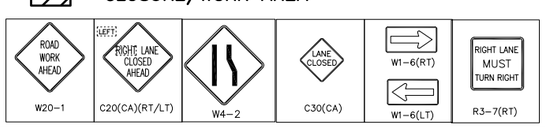

FILM LA COORDINATOR: TARA KRAMER
FILM LA PERMIT # F-154829

CLOSURE INFO:

N/S CURB LANE OF OBAMA BLVD
FROM FARMDALE AVE-WEST 750'
9/5, 1530-1830

N/S CURB AND ADJACENT LANE OF OBAMA BLVD
FROM FARMDALE AVE-WEST 750'
9/8, 0800-1600

WARNER BROTHERS
"SJ2"
LOCATIONS CONTACT:
JDP 323.260.4777(4PPS)

TCP DRAWN BY:
ISMAEL RODRIGUEZ
PACIFIC TRAFFIC CONTROL, INC.
323.981.0600 PH.
LIC # 944488

GENERAL NOTES:

1. ALL SIGNING, STRIPING, AND TRAFFIC CONTROL DEVICES SHALL CONFORM TO THE CURRENT STATE OF CALIFORNIA DEPARTMENT OF TRANSPORTATION (CALTRANS) STANDARD PLANS AND STANDARD SPECIFICATIONS, CALIFORNIA M.U.T.C.D., AND ANY ADDENDUMS THERTO, AND AS SHOWN ON THESE PLANS.
2. THERE SHALL BE NO INTERFERENCE WITH TRAFFIC SIGNALS OR CROSSWALKS.
3. CONES SHALL BE 28" MINIMUM HEIGHT AND SHALL HAVE REFLECTORIZED SLEEVES FOR NIGHT WORK.
4. POLICE SHALL DIRECT TRAFFIC AS NECESSARY.